
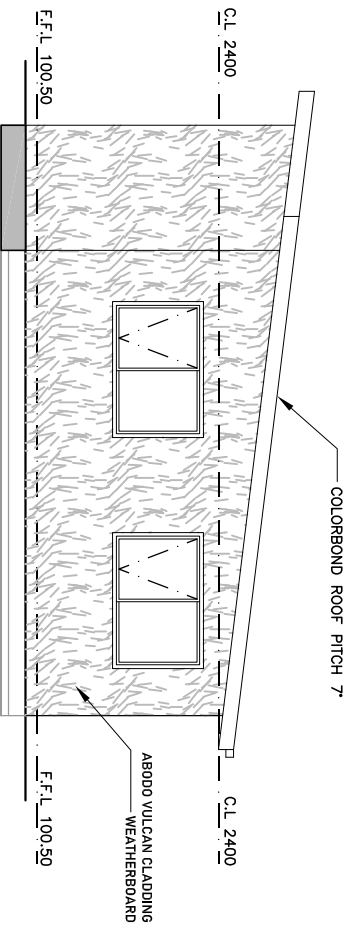
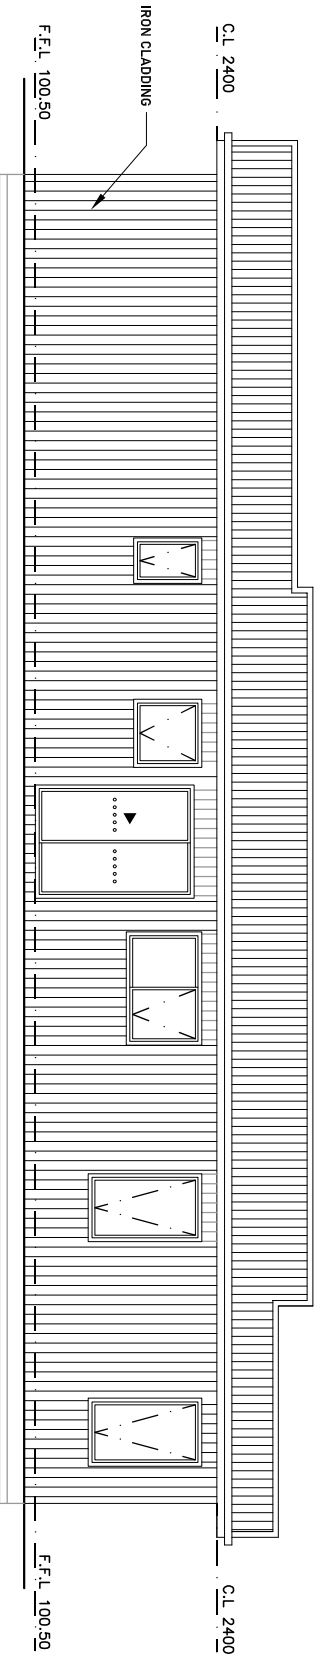
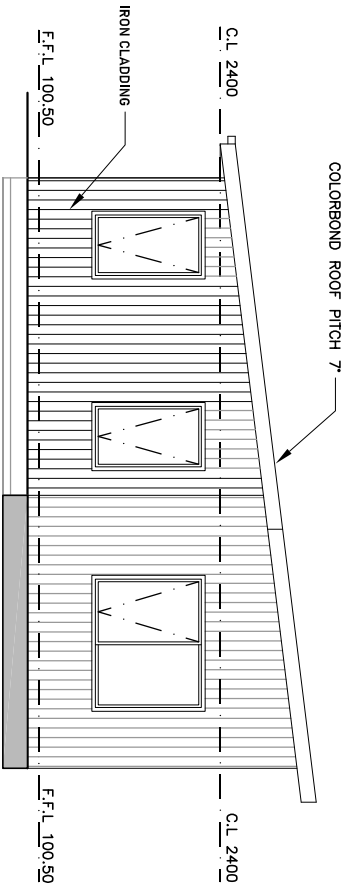


GENERAL NOTES:

- Builder to verify all dimensions and levels on site prior to commencement of work.

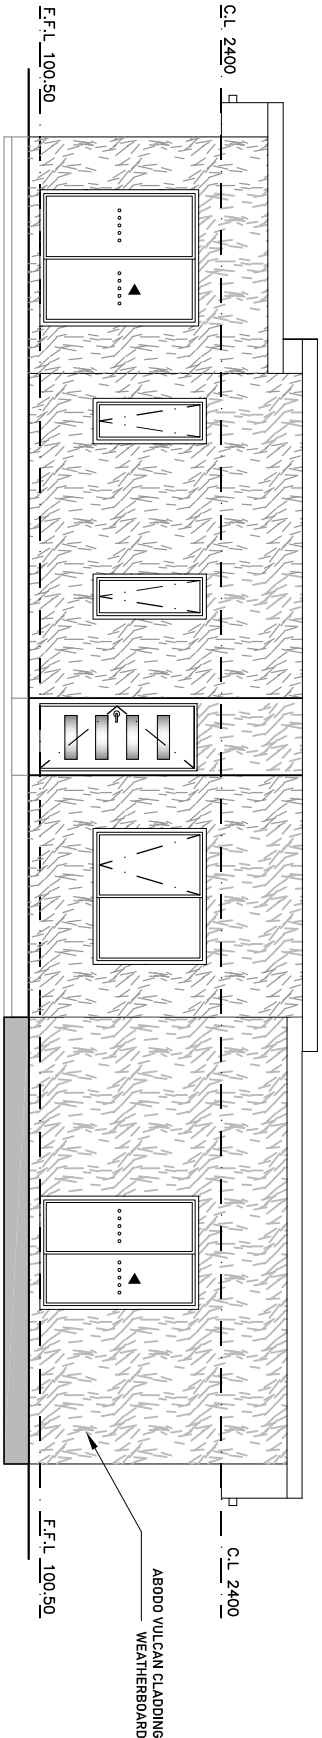

ELEVATIONS

SCALE 1:100



PROJECT ADDRESS:
PROPOSED NEW RESIDENCE
LOT 51 MUNRO PLACE,
KUMARA JUNCTION

CLIENT NAME:
KUMARA JUNCTION

SHEET NO:
3 OF 3

SCALE:
1:100
DRAWING NO:
AH-18021551
DATE:
27.02.20
DRAWING TITLE:
ELEVATIONS

03